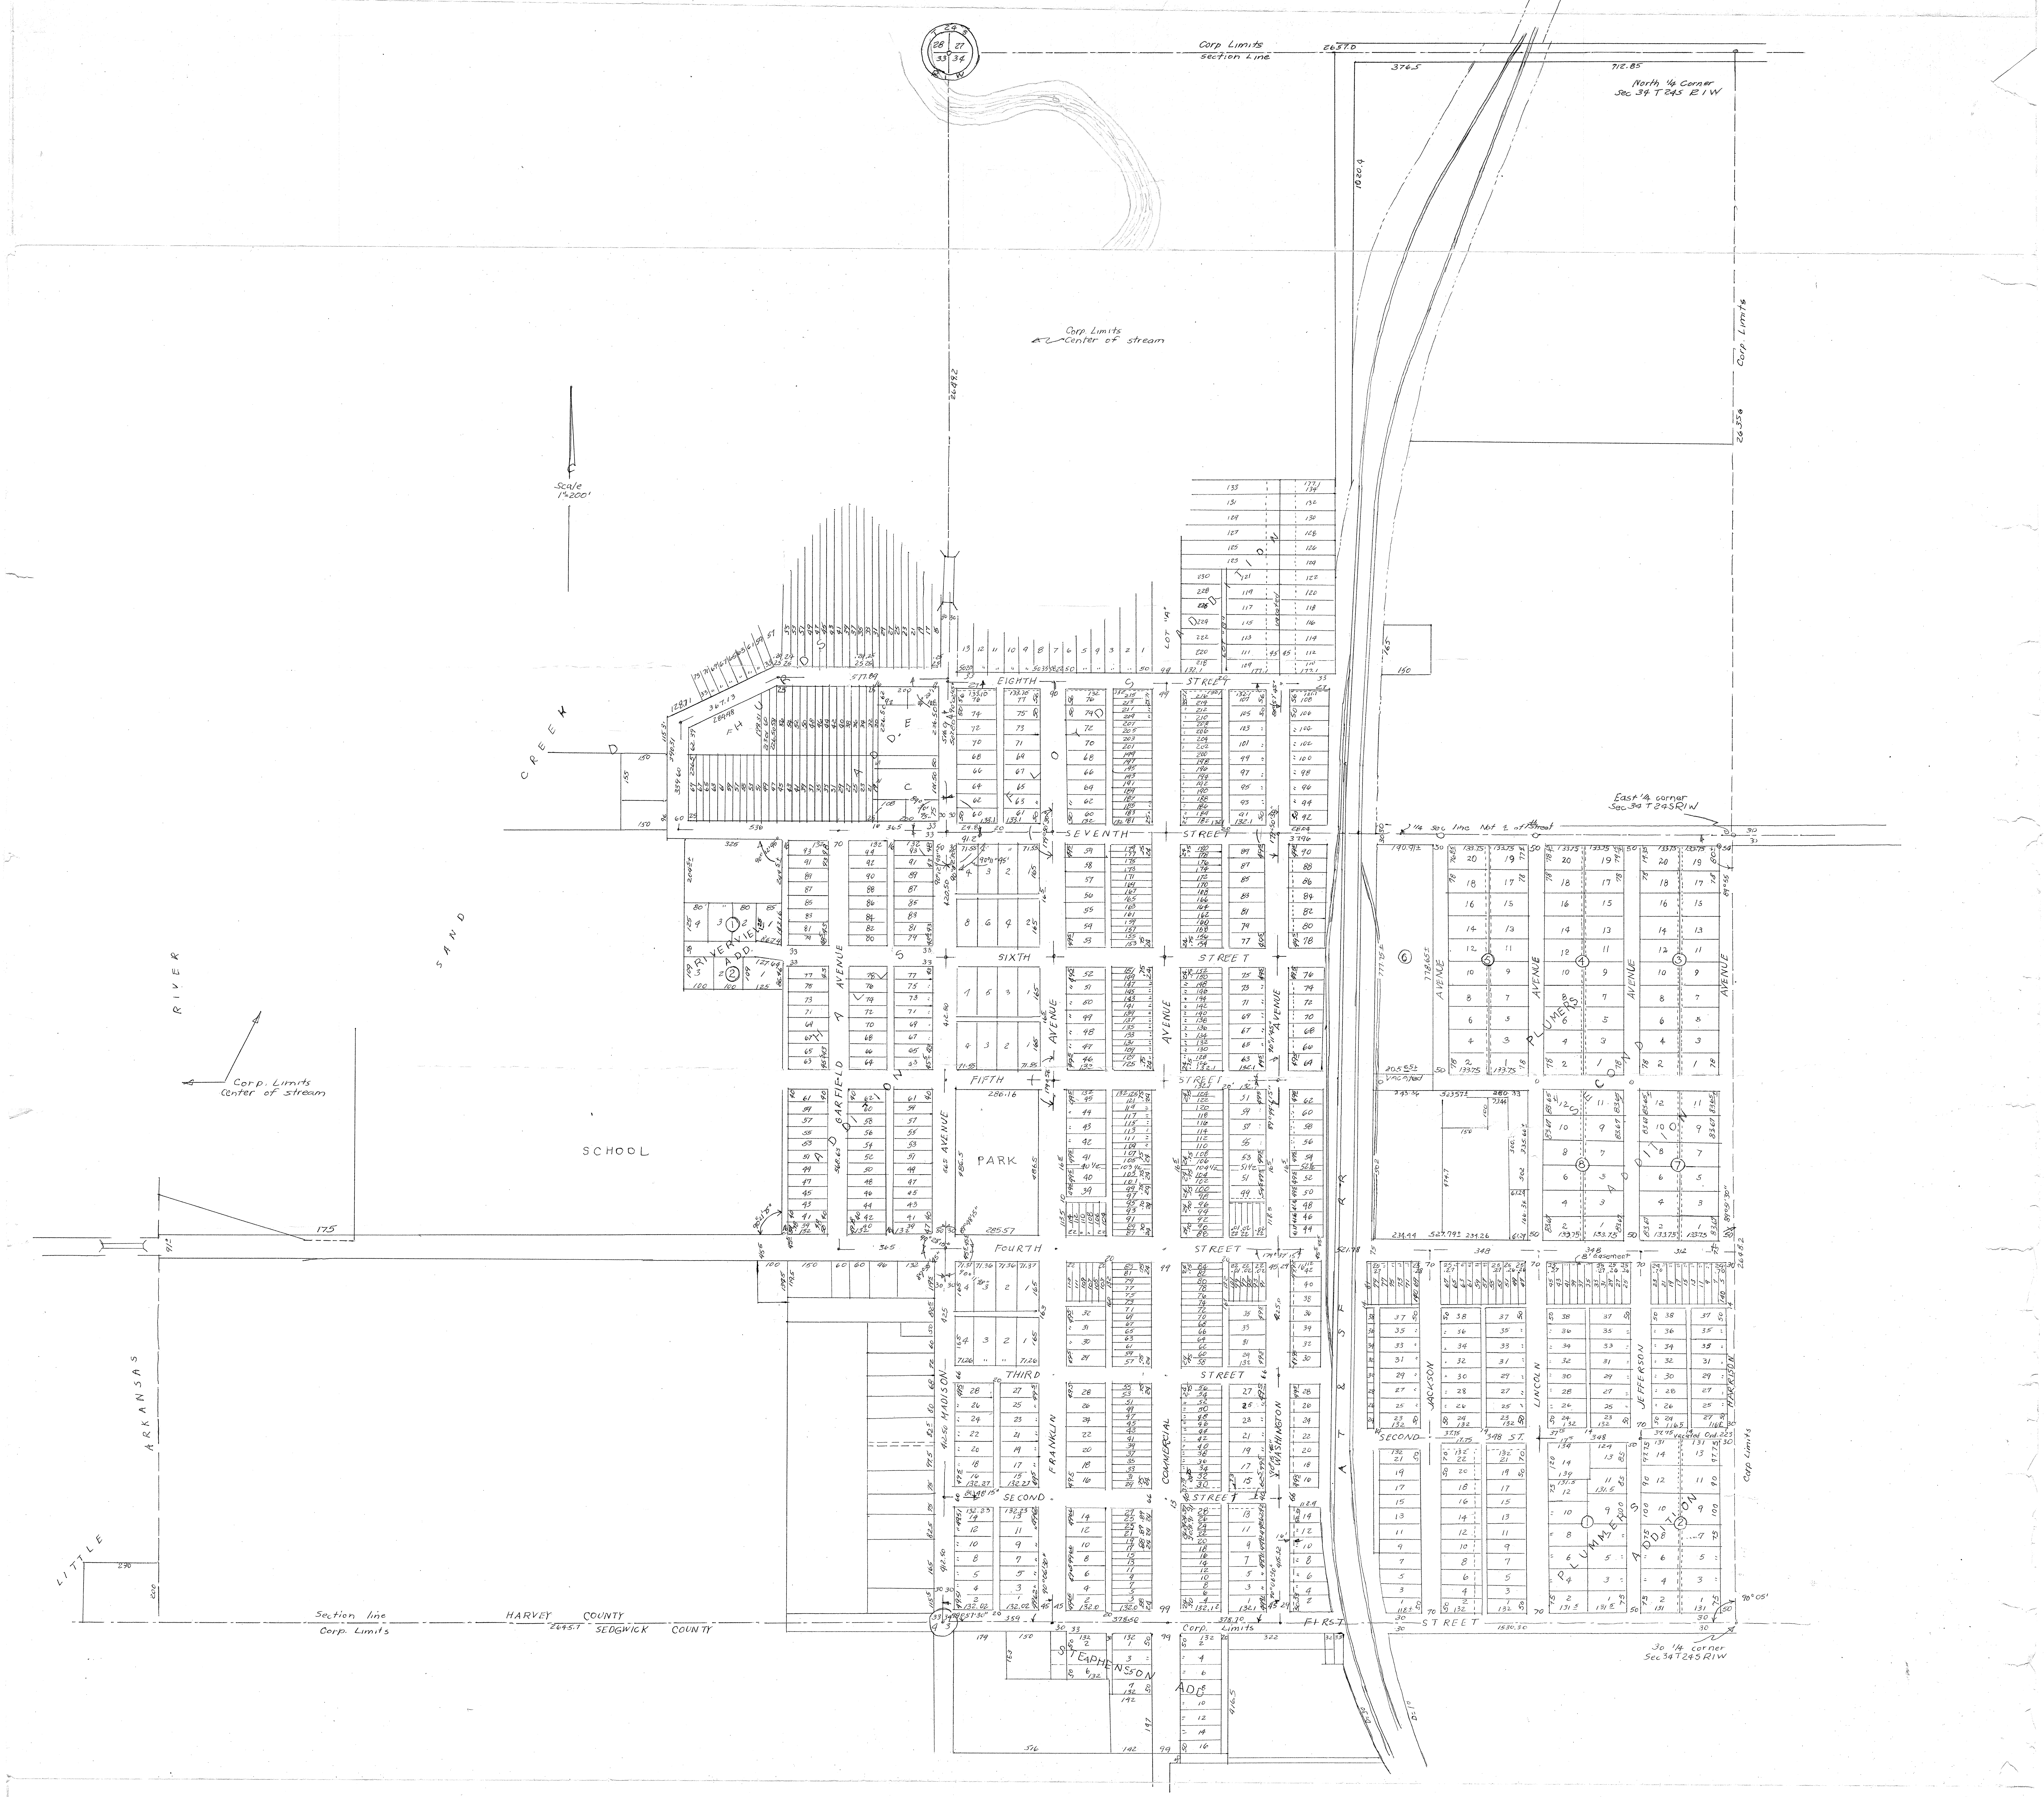
Corp Limits
Section Line
North ¼ Corner Sec 34 T 24 S R 1 W
East ¼ corner Sec 34 T 24 S R 1 W
S ¼ corner Sec 34 T 24 S R 1 W
Corp Limits
Corp Limits Center of stream
Corp. Limits Center of stream
Scale 1"=200'
A T & S F R R
FIRST STREET
SECOND STREET
THIRD STREET
FOURTH STREET
FIFTH STREET
SIXTH STREET
SEVENTH STREET
EIGHTH STREET
MADISON
FRANKLIN
COMMERCIAL AVENUE
WASHINGTON AVENUE
AVENUE
GARFIELD AVENUE
JACKSON
LINCOLN
JEFFERSON
HARRISON
PARK
SCHOOL
PLUMMERS ADDITION
PLUMMERS 2ND ADDITION
PLUMMERS 3RD ADDITION
STEPHENSON ADD
RIVERVIEW ADD.
ADDITION
Lot "A"
HARVEY COUNTY
SEDGWICK COUNTY
LITTLE ARKANSAS RIVER
SAND CREEK
28 27
33 34